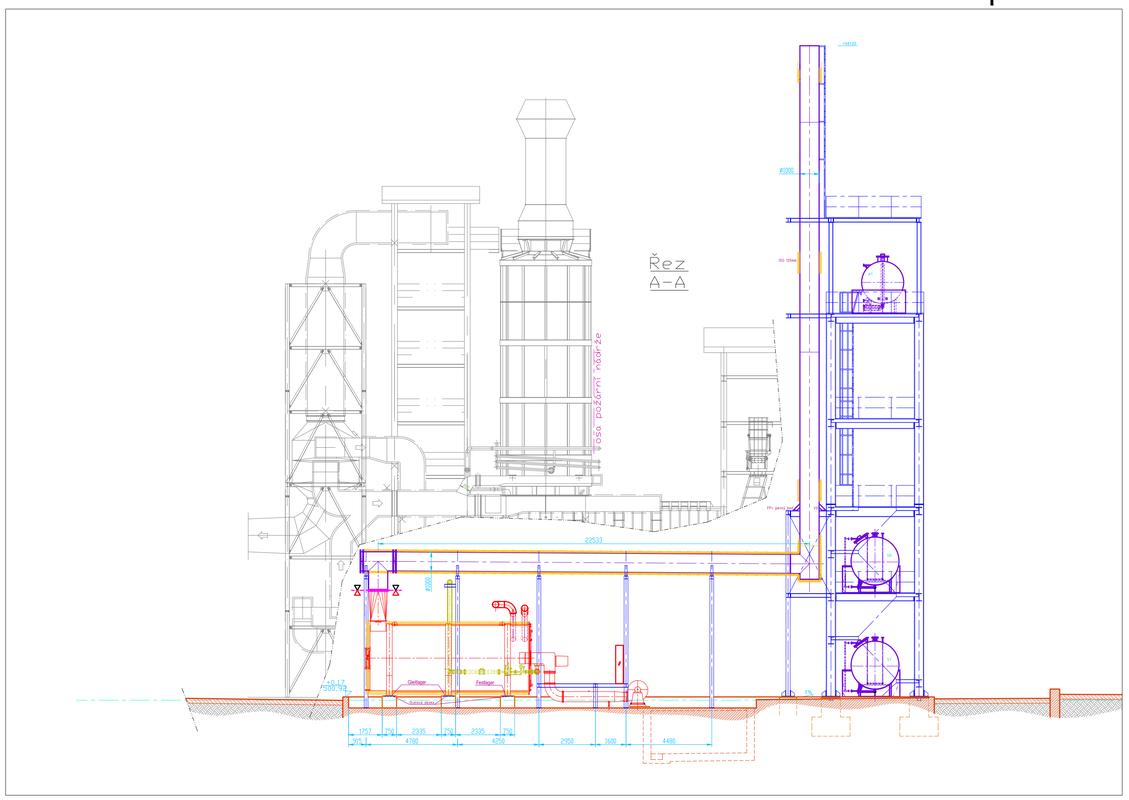

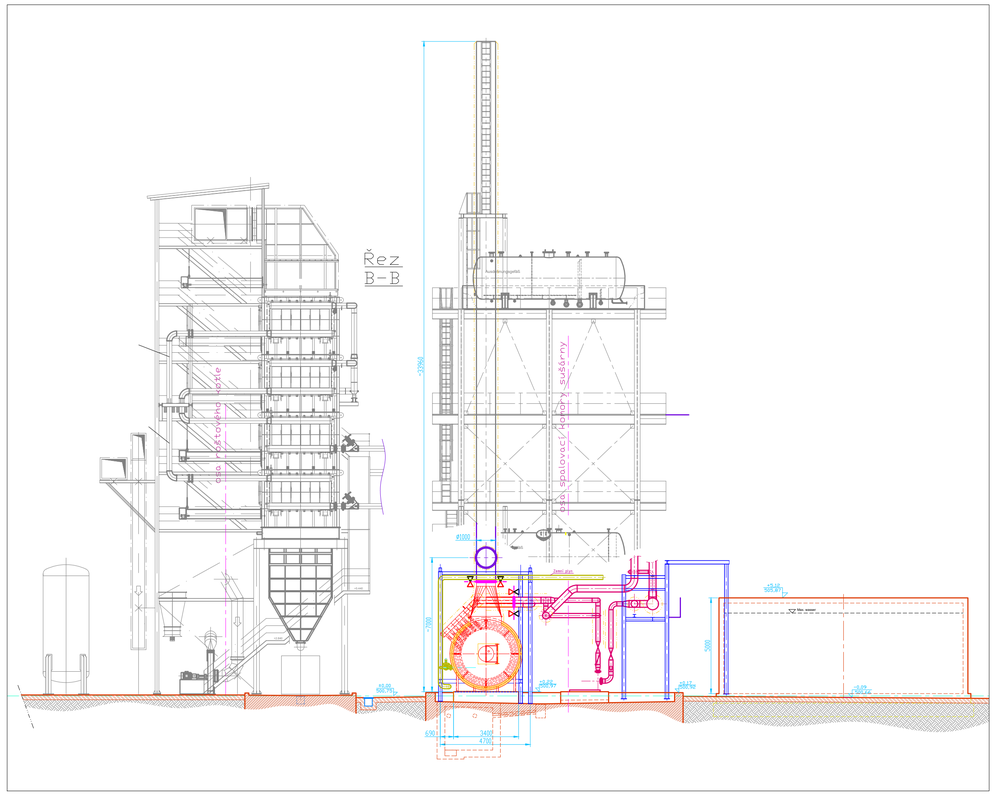

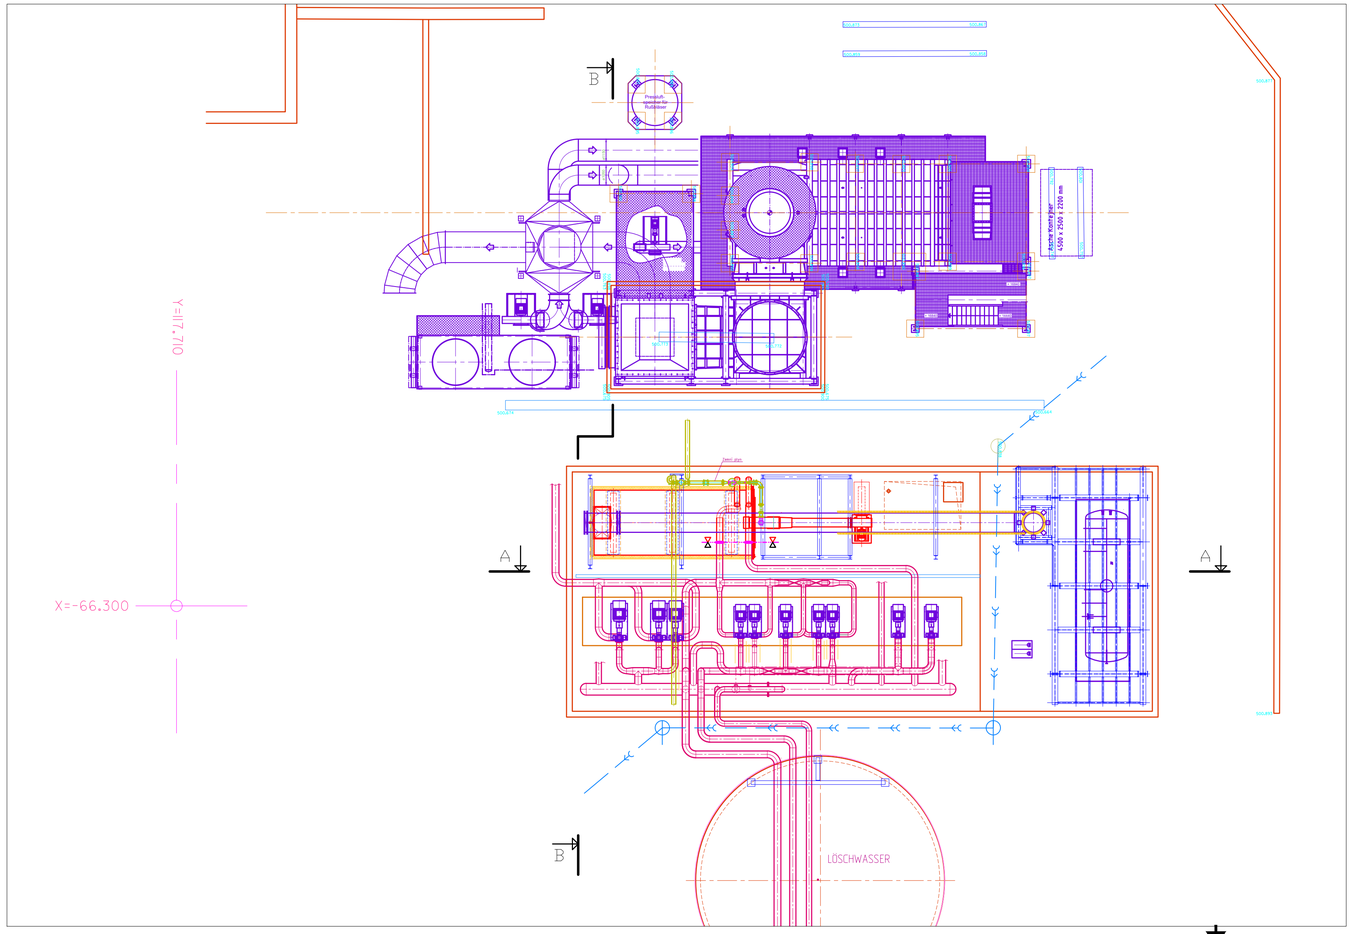

Hranice dodávky

Kronospan

Dodavatel

Index	Modification	Date	Name
b	Přívod plynu	5.11.2019	KN
a	Doplnění kót	4.11.2019	KN

Confidentiality
This drawing is the property of Xylo Technologies AG. Unauthorized distribution or utilization without prior written authorization is prohibited and will be prosecuted.

		Date	Name
Status	in work		
	Project leader		
	Drawn	23.10.2019	Nápravník
	Checked		

Size: A1

Scale: 1 : 160

origin

Norm

Xylo Technologies AG

Prepared on behalf of Xylo Technologies AG by:

Xylo Engineering CZ, s.r.o.
Na hranici 6
CZ - 587 04 Jihlava

Project number: JH-2019-08

Projekt name: Výměna plynového kotle

Description: Situace Pro tendr

Drawing number: JH-JH-18-08-00 001

Index: b

Sheet/Number: 1/1

Sub Category

Division

Process

Subprocess

C:\Jihava\JH-2019-08 DTD Výměna plynového kotle\01_Project_techn\02_Layout\JH-JH-19-08-00 001 a_výměna plynového kotle_191104.dwg A1_FRAME